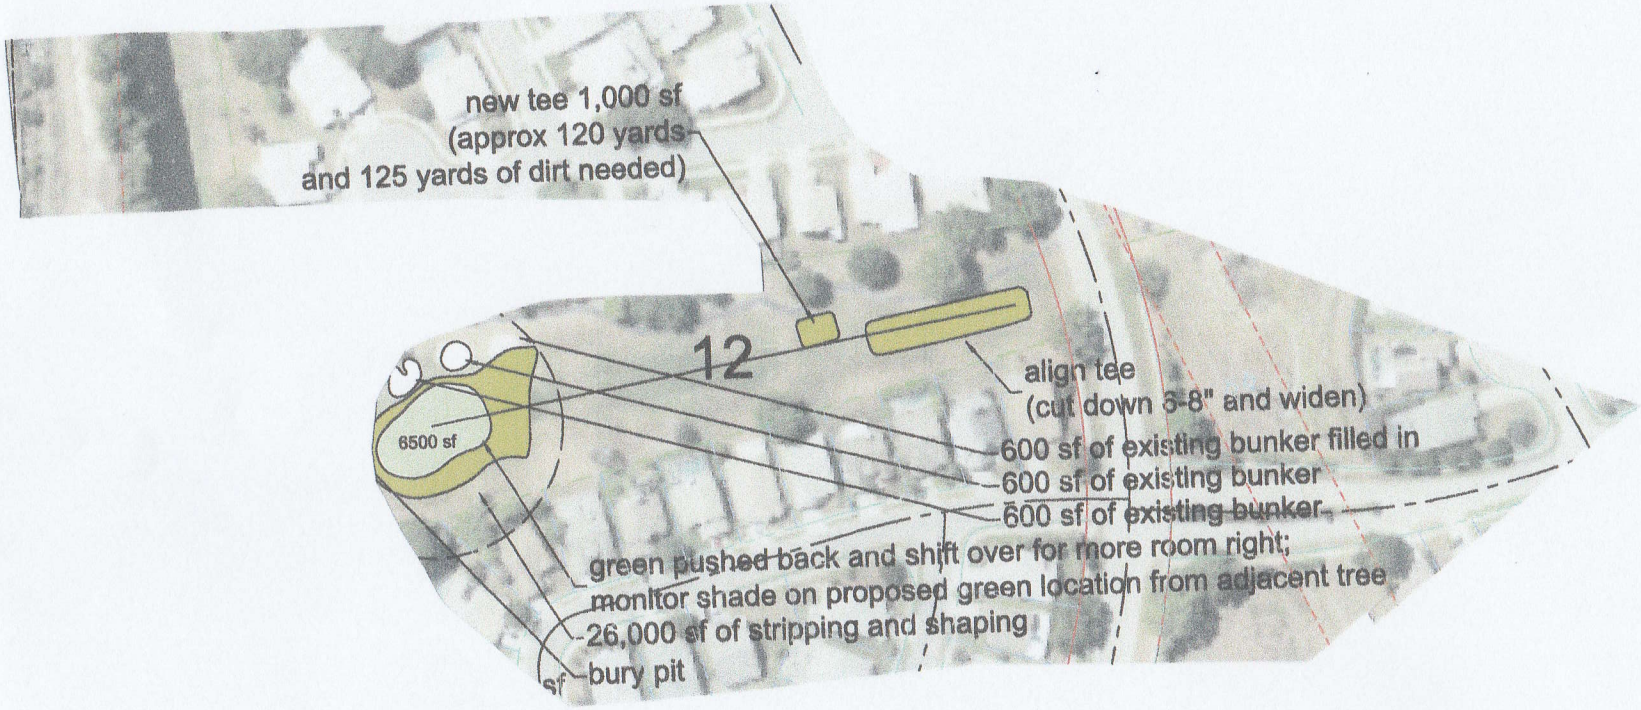
new tee 1,000 sf
(approx 120 yards
and 125 yards of dirt needed)
12
6500 sf
align tee
(cut down 3-8" and widen)
600 sf of existing bunker filled in
600 sf of existing bunker
600 sf of existing bunker
green pushed back and shift over for more room right;
monitor shade on proposed green location from adjacent tree
26,000 sf of stripping and shaping
bury pit

12