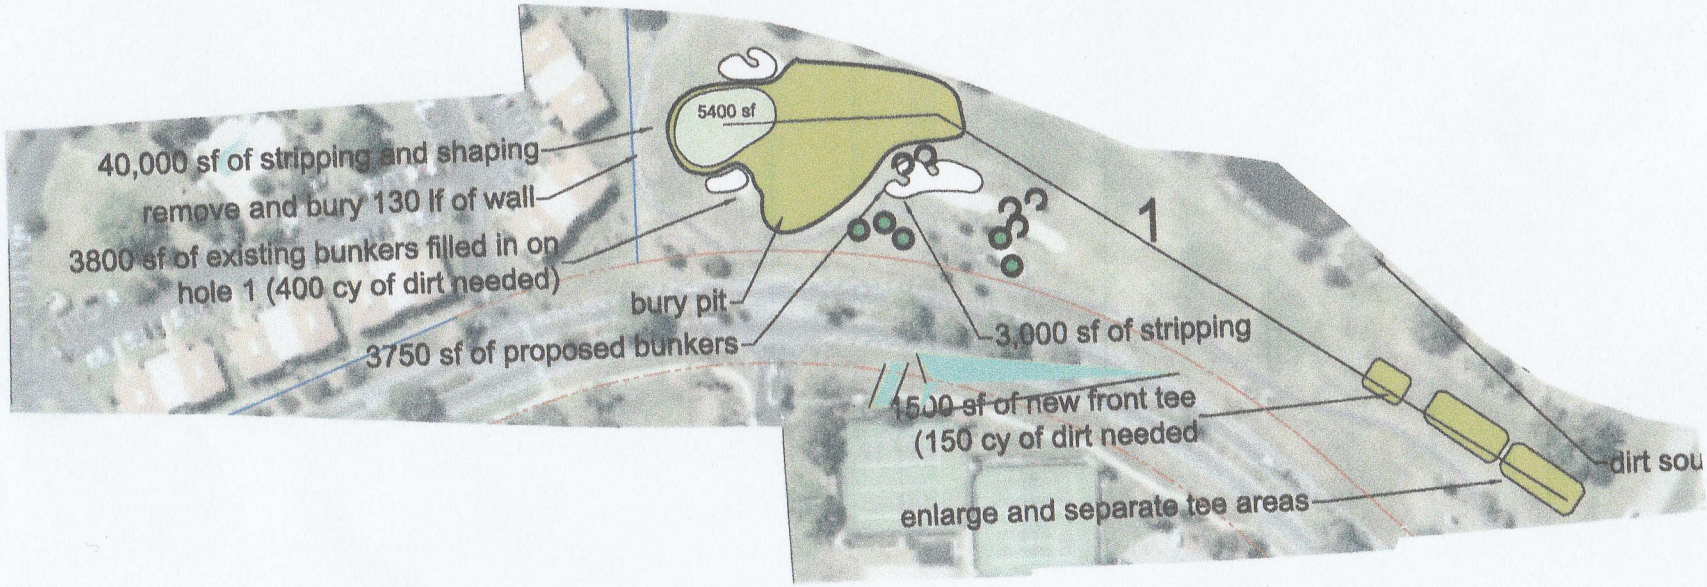
5400 sf
40,000 sf of stripping and shaping
remove and bury 130 lf of wall
3800 sf of existing bunkers filled in on
hole 1 (400 cy of dirt needed)
bury pit
3750 sf of proposed bunkers
3,000 sf of stripping
1500 sf of new front tee
(150 cy of dirt needed
enlarge and separate tee areas
1
dirt sou

1