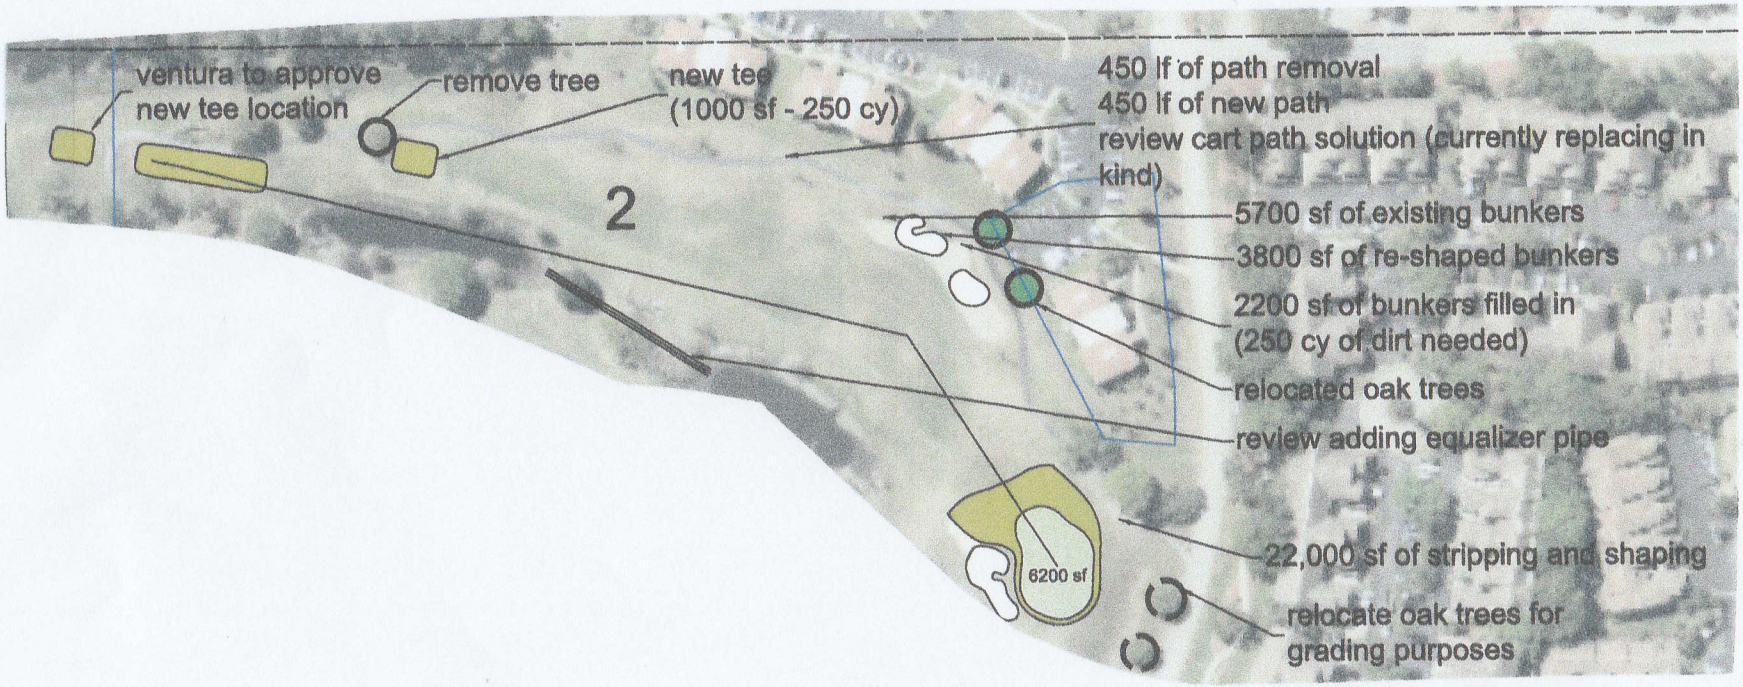
ventura to approve
new tee location
remove tree
new tee
(1000 sf - 250 cy)
2
450 lf of path removal
450 lf of new path
review cart path solution (currently replacing in kind)
5700 sf of existing bunkers
3800 sf of re-shaped bunkers
2200 sf of bunkers filled in
(250 cy of dirt needed)
relocated oak trees
review adding equalizer pipe
6200 sf
22,000 sf of stripping and shaping
relocate oak trees for
grading purposes

2