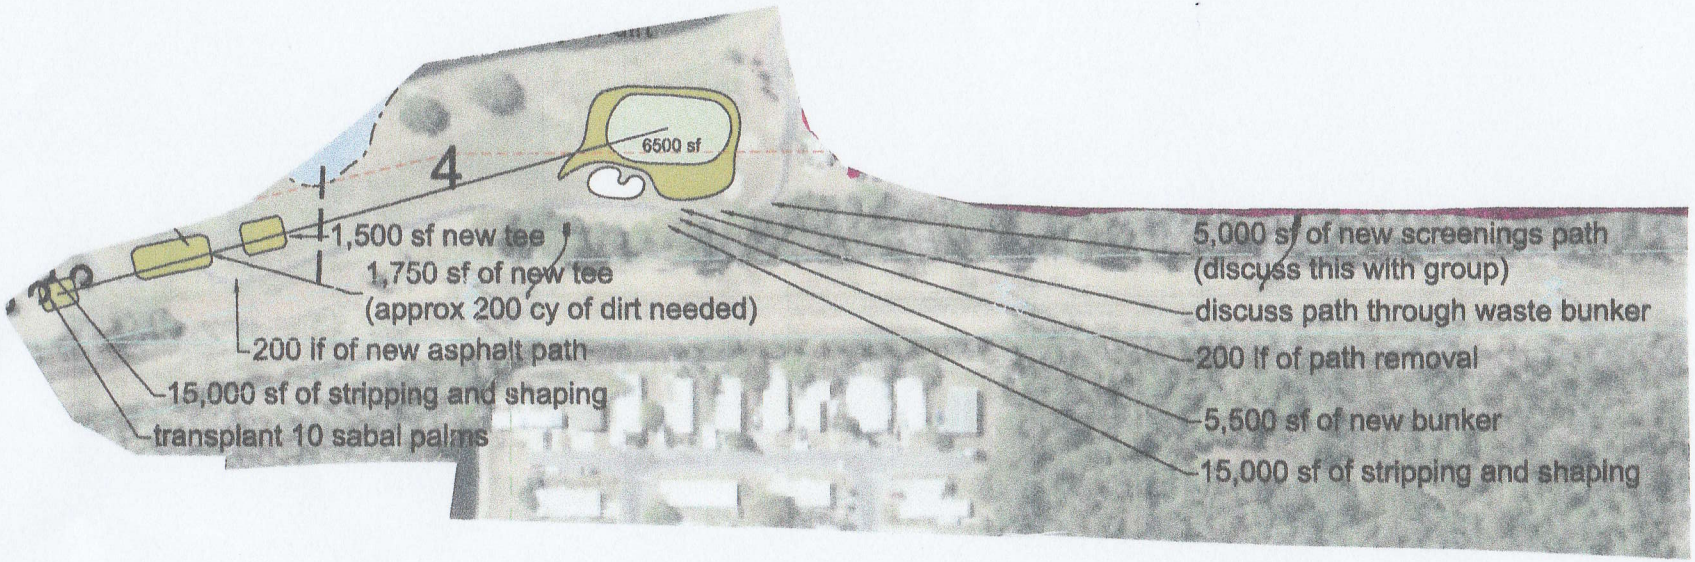
4
6500 sf
1,500 sf new tee
1,750 sf of new tee
(approx 200 cy of dirt needed)
200 lf of new asphalt path
15,000 sf of stripping and shaping
transplant 10 sabal palms
5,000 sf of new screenings path
(discuss this with group)
discuss path through waste bunker
200 lf of path removal
5,500 sf of new bunker
15,000 sf of stripping and shaping

4